


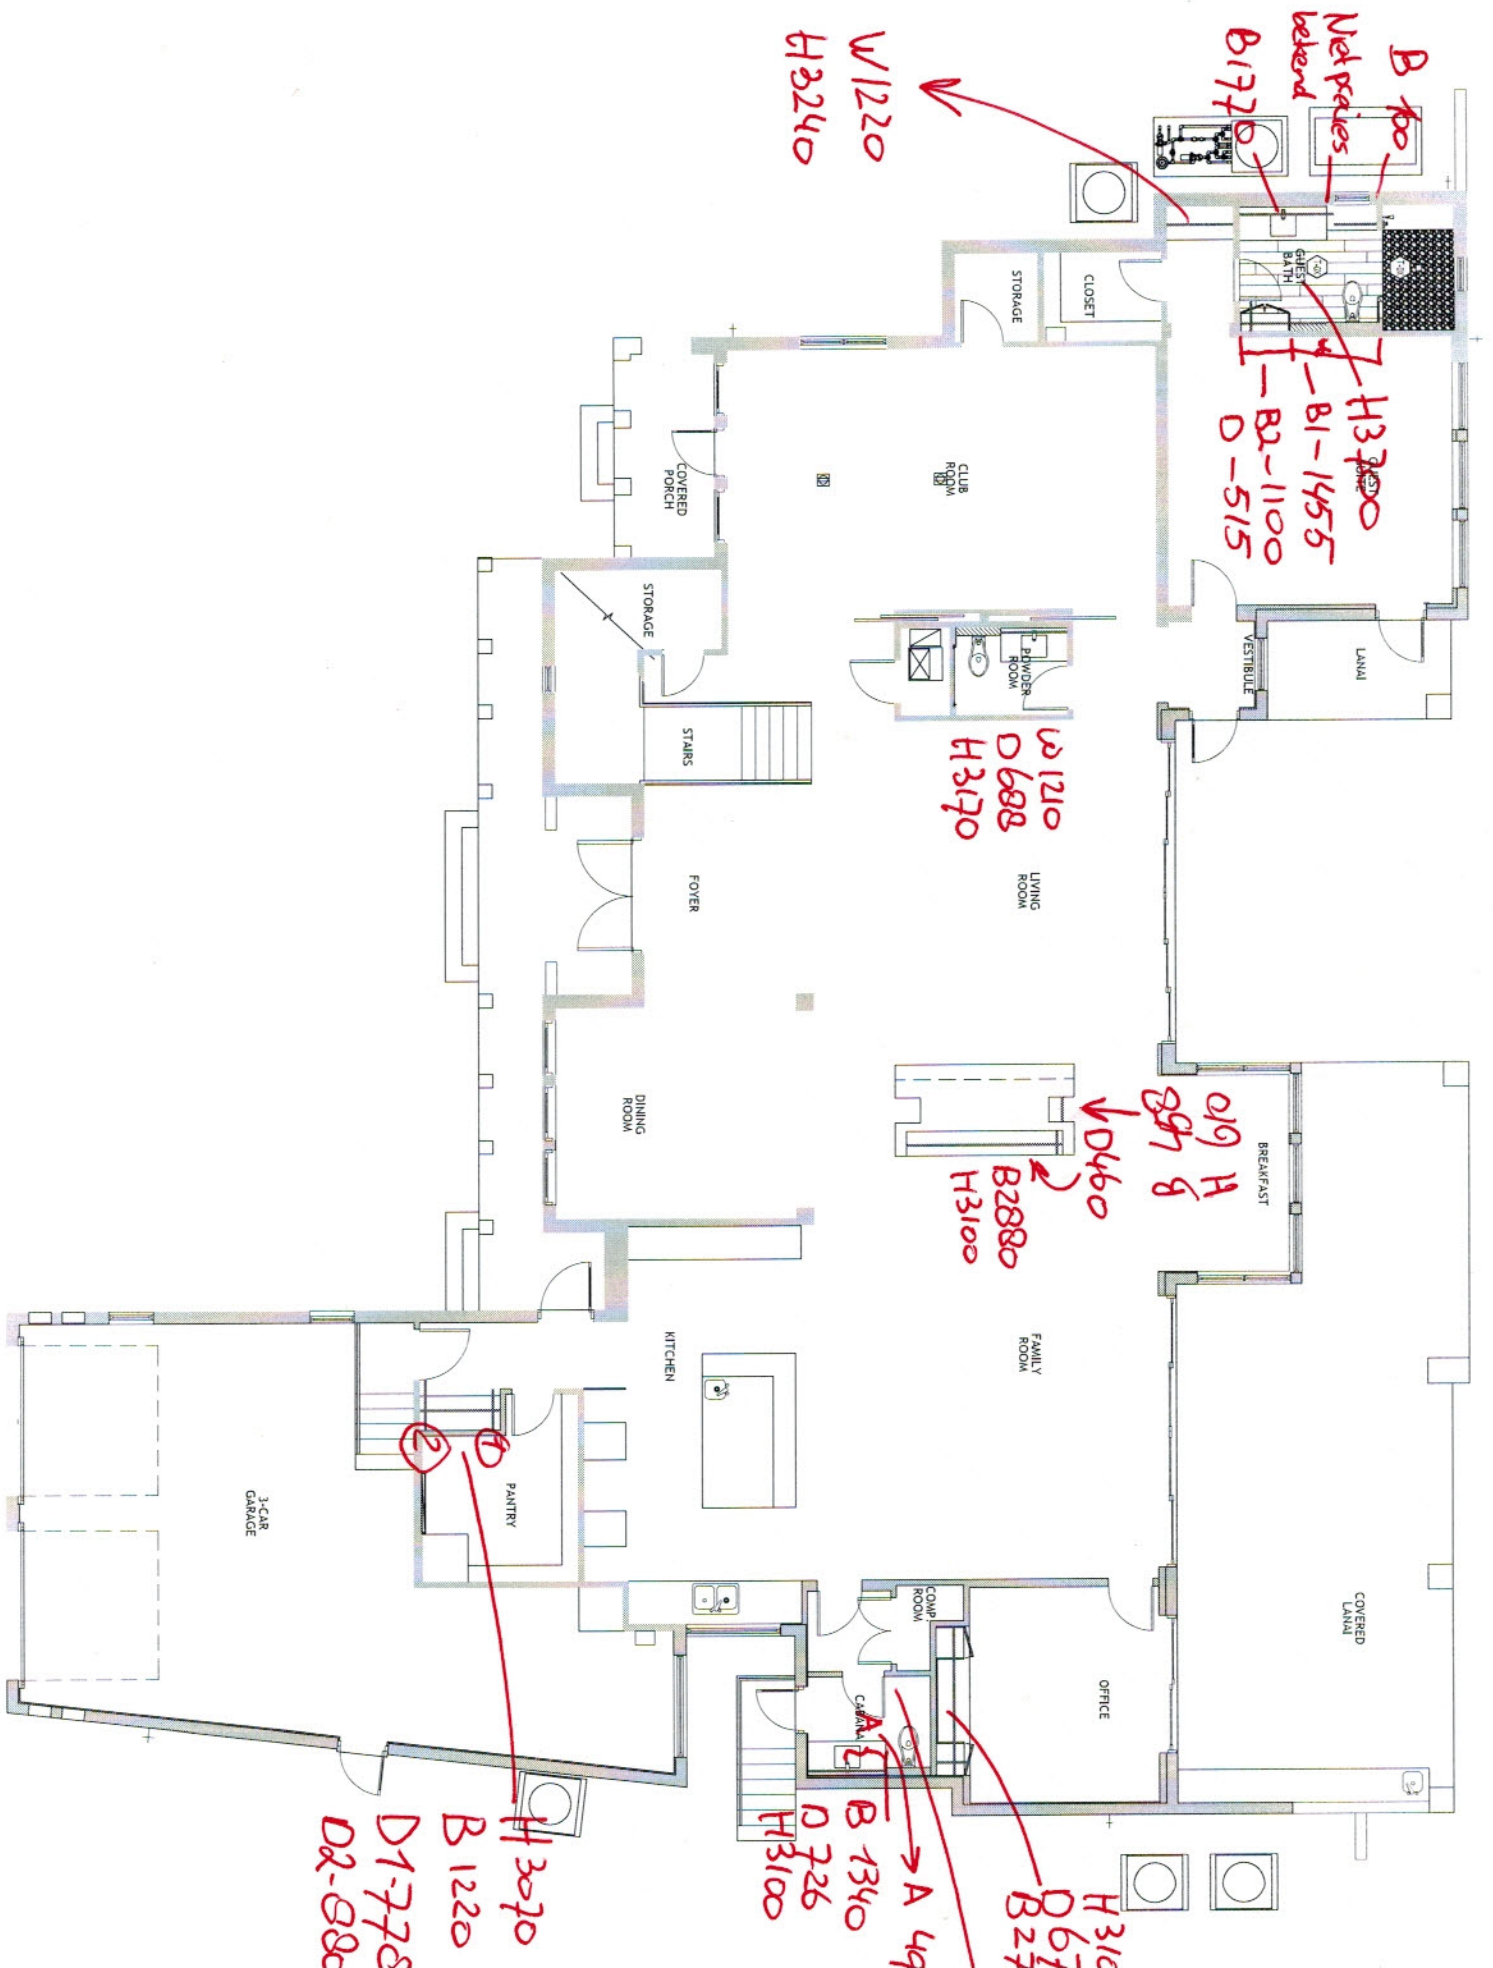

H3030
W1860
D? gemuutijie

H3030
D734
W2320



FLOOR COVERING SCHEDULE

MARK	ROOM	MATERIAL	SURFACE	SIZE	PATTERN	SUPPLIER	PRODUCT NUMBER	FINISH/COLOR	GROUT	COMMENTS
T-06	BATH 4	TILE	WET FLOOR	1' 10" x 1' 10"	MOSAIC	HERMANUS	VERRE	COGNAC WHITE	MARBLE / 407 TRUST	
T-06	GUEST BATH	TILE	WET FLOOR	8' x 4'	2/3 STANDARD	HERMANUS TIE B. STONE	GLAZE	COGNAC WHITE	MARBLE / 407 TRUST	
T-06	GUEST BATH	TILE	WET FLOOR	11' 3/4" x 11' 3/4" x 1/2" CORNER	MOSAIC	HERMANUS	BLIND TONE	BROWN EGG BLIND	MARBLE / 407 TRUST	
T-06	BATH 3 & CLOSET 1	TILE	WET FLOOR	8' x 4'	1/3 STANDARD	HERMANUS	LEVER FRAME	BLIND	MARBLE / 407 TRUST	
T-06	BATH 3	TILE	WET FLOOR	1' 10" x 1' 10"	MOSAIC	HERMANUS	ALUMINUM	BLIND	MARBLE / 407 TRUST	
T-06	BATH 4 & CLOSET 4	TILE	WET FLOOR	12' x 10'	STANDARD	HERMANUS	WET WETTER	BLIND	MARBLE / 407 TRUST	